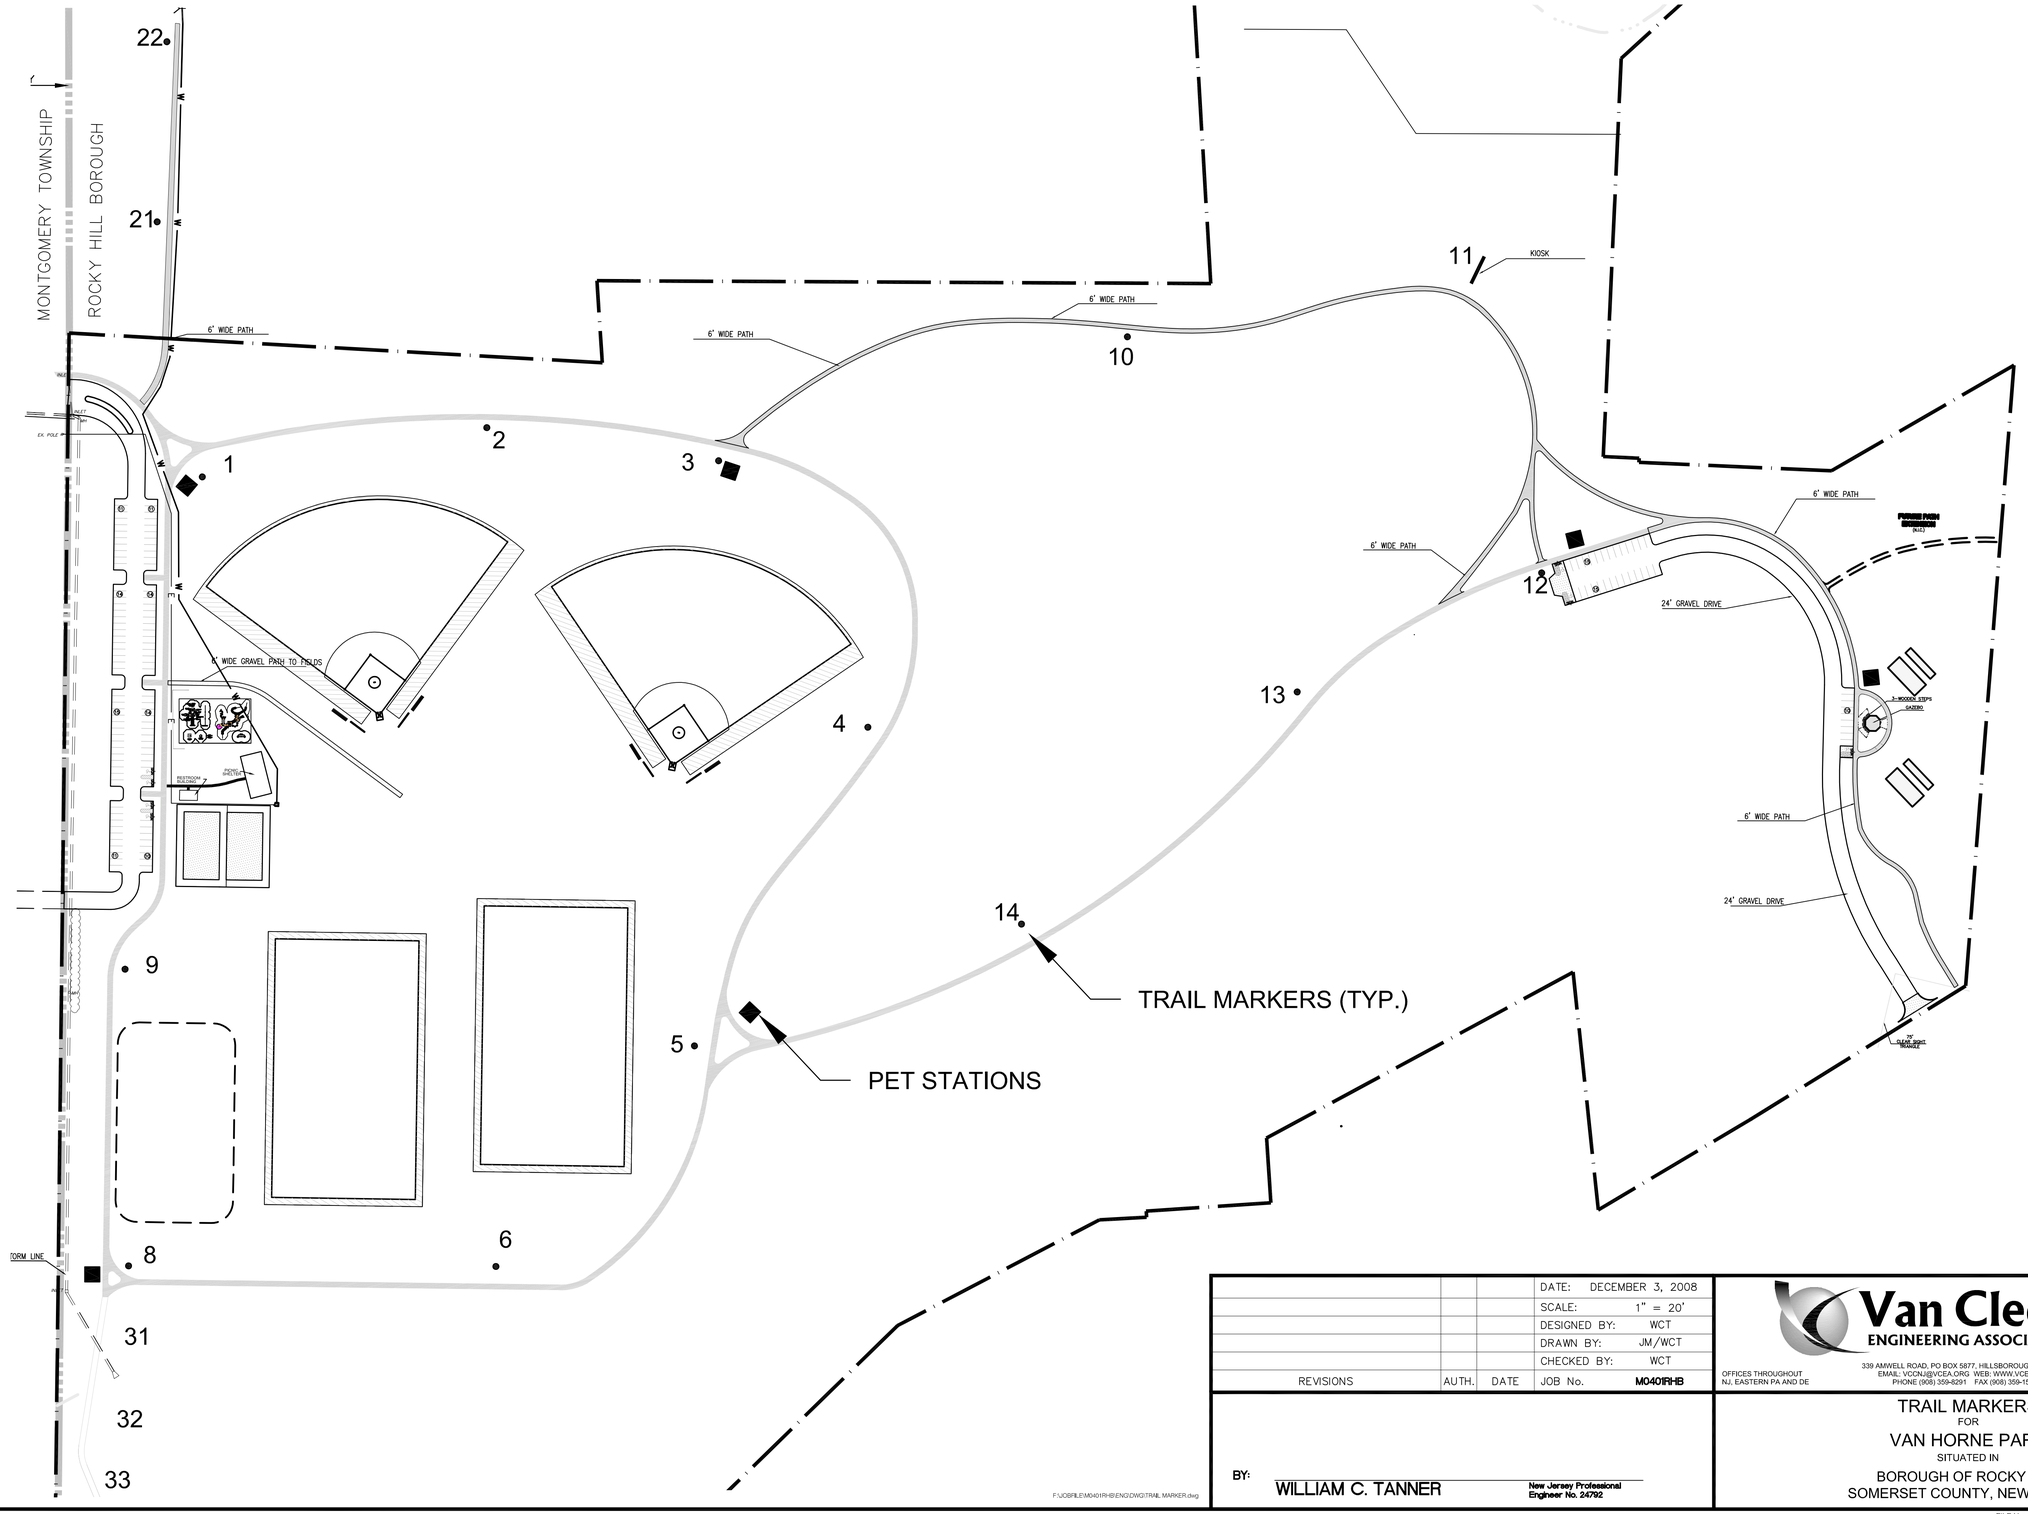

F:\JOBFILE\M0401RHB\ENG\DWG\TRAIL MARKER.dwg

			DATE: DECEMBER 3, 2008
			SCALE: 1" = 20'
			DESIGNED BY: WCT
			DRAWN BY: JM/WCT
			CHECKED BY: WCT
REVISIONS	AUTH.	DATE	JOB No. M0401RHB

BY: WILLIAM C. TANNER

New Jersey Professional Engineer No. 24792

Van Cleef ENGINEERING ASSOCIATES

Consulting Civil Engineering
Environmental Engineering
Municipal Engineering
Land Surveying
Professional Planning
Landscape Architecture

OFFICES THROUGHOUT NJ, EASTERN PA AND DE

339 AMWELL ROAD, PO BOX 5877, HILLSBOROUGH, NJ 08844
EMAIL: VCCNJ@VCEA.ORG WEB: WWW.VCEA.ORG
PHONE (908) 359-8291 FAX (908) 359-1580

NJ LLC CERT. No. 24GA28132300

TRAIL MARKERS
FOR
VAN HORNE PARK
SITUATED IN
BOROUGH OF ROCKY HILL
SOMERSET COUNTY, NEW JERSEY

File No. ???