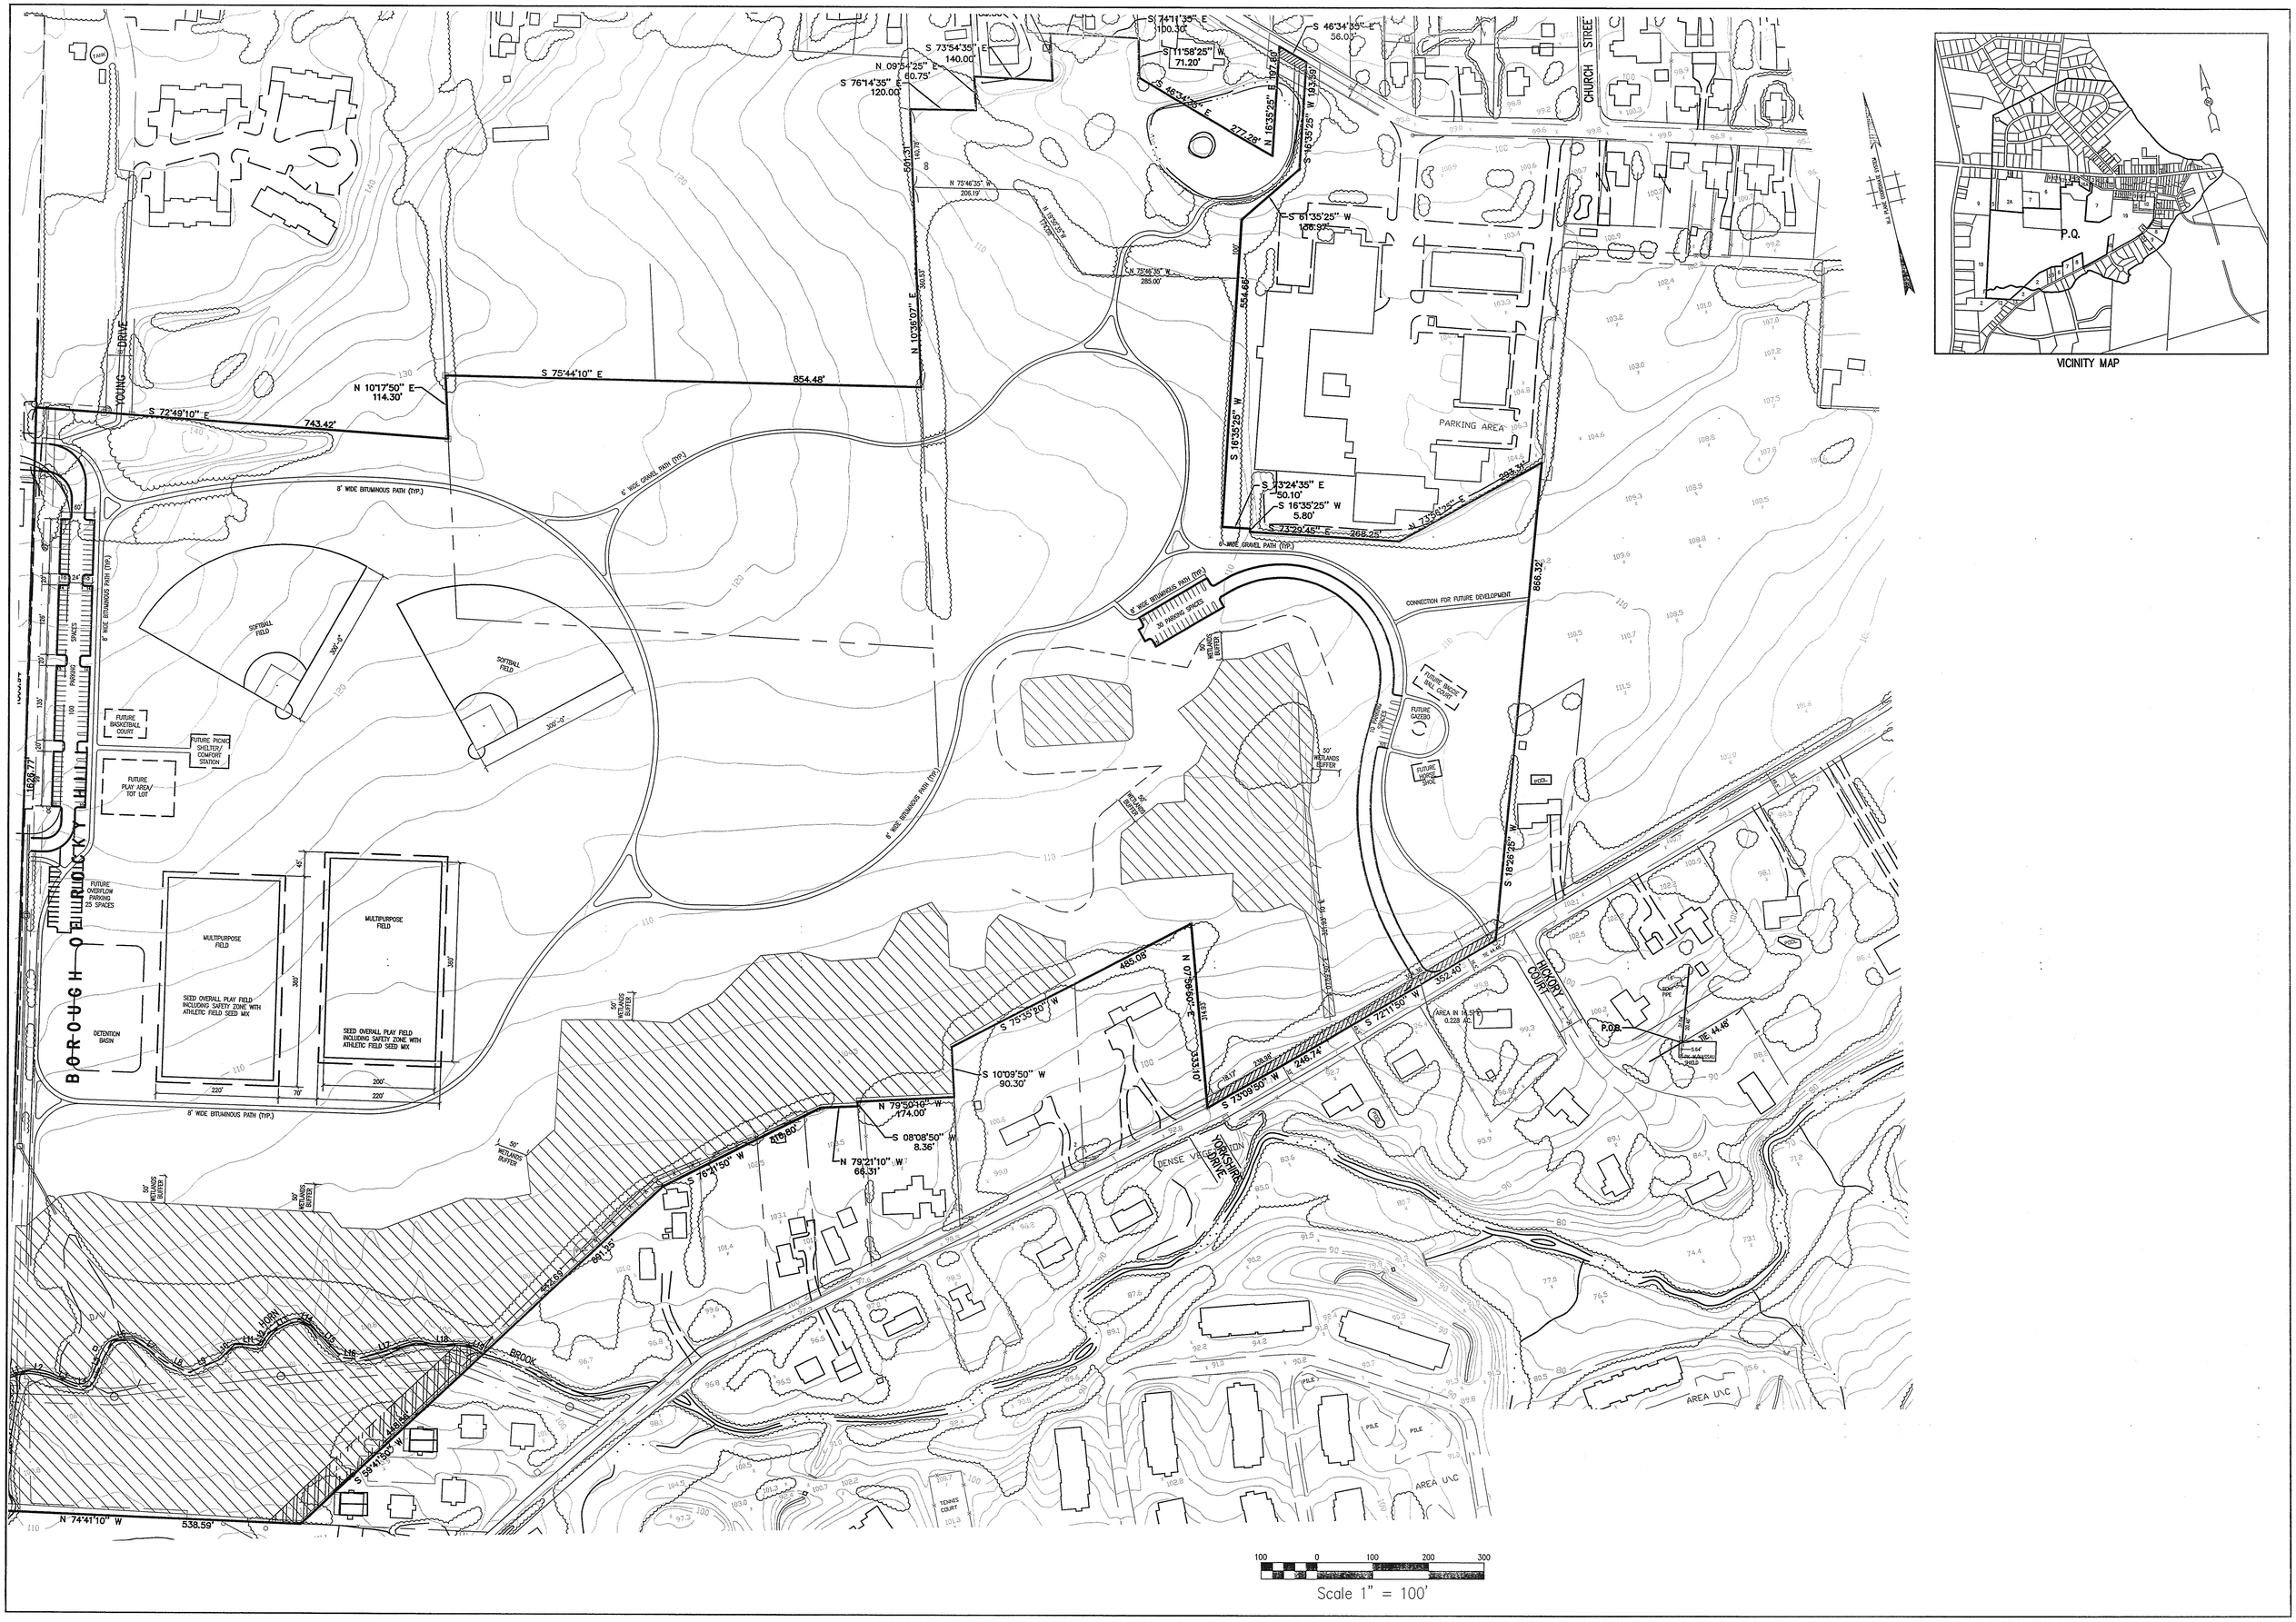

VICINITY MAP
P.Q.
CHURCH STREET
YOUNG DRIVE
BOROUGH OF ROCKY HILL
PARKING AREA
SOFTBALL FIELD
MULTIPURPOSE FIELD
SEED OVERALL PLAY FIELD INCLUDING SAFETY ZONE WITH ATHLETIC FIELD SEED MIX
DETENTION BASIN
FUTURE BASKETBALL COURT
FUTURE PICNIC SHELTER/ COMFORT STATION
FUTURE PLAY AREA/ TOT LOT
FUTURE OVERFLOW PARKING 25 SPACES
8' WIDE BITUMINOUS PATH (TYP.)
6' WIDE GRAVEL PATH (TYP.)
CONNECTION FOR FUTURE DEVELOPMENT
FUTURE BACCE BALL COURT
FUTURE GAZEBO
FUTURE HORSE SHOE
HICKORY COURT
YORKSHIRE DRIVE
DENSE VEGETATION
BROOK
HORN
AREA U\C
TENNIS COURT
P.O.B.
S 72°49'10" E 743.42'
S 75°44'10" E 854.48'
N 10°17'50" E 114.30'
N 10°36'07" E 501.31'
S 73°54'35" E 140.00'
N 09°54'25" E 60.75'
S 76°14'35" E 120.00'
S 74°11'35" E 100.30'
S 11°58'25" W 71.20'
S 46°34'35" E 56.05'
S 46°34'35" E 277.28'
N 16°35'25" E 197.80'
S 16°35'25" W 193.59'
S 61°35'25" W 136.97'
N 75°46'35" W 206.19'
N 75°46'35" W 285.00'
S 16°35'25" W 554.65'
S 73°24'35" E 50.10'
S 16°35'25" W 5.80'
S 73°29'45" E 268.25'
N 73°56'25" E 293.31'
866.32'
S 18°26'25" W
S 72°11'50" W 352.40'
S 73°09'50" W 248.74'
S 75°35'20" W 485.08'
N 07°58'50" E 333.10'
S 10°09'50" W 90.30'
N 79°50'10" W 174.00'
S 08°08'50" W 8.36'
N 79°21'10" W 66.31'
S 76°21'50" W 516.80'
891.25'
S 59°41'50" W 448.56'
N 74°41'10" W 538.59'
100 0 100 200 300
Scale 1" = 100'