3

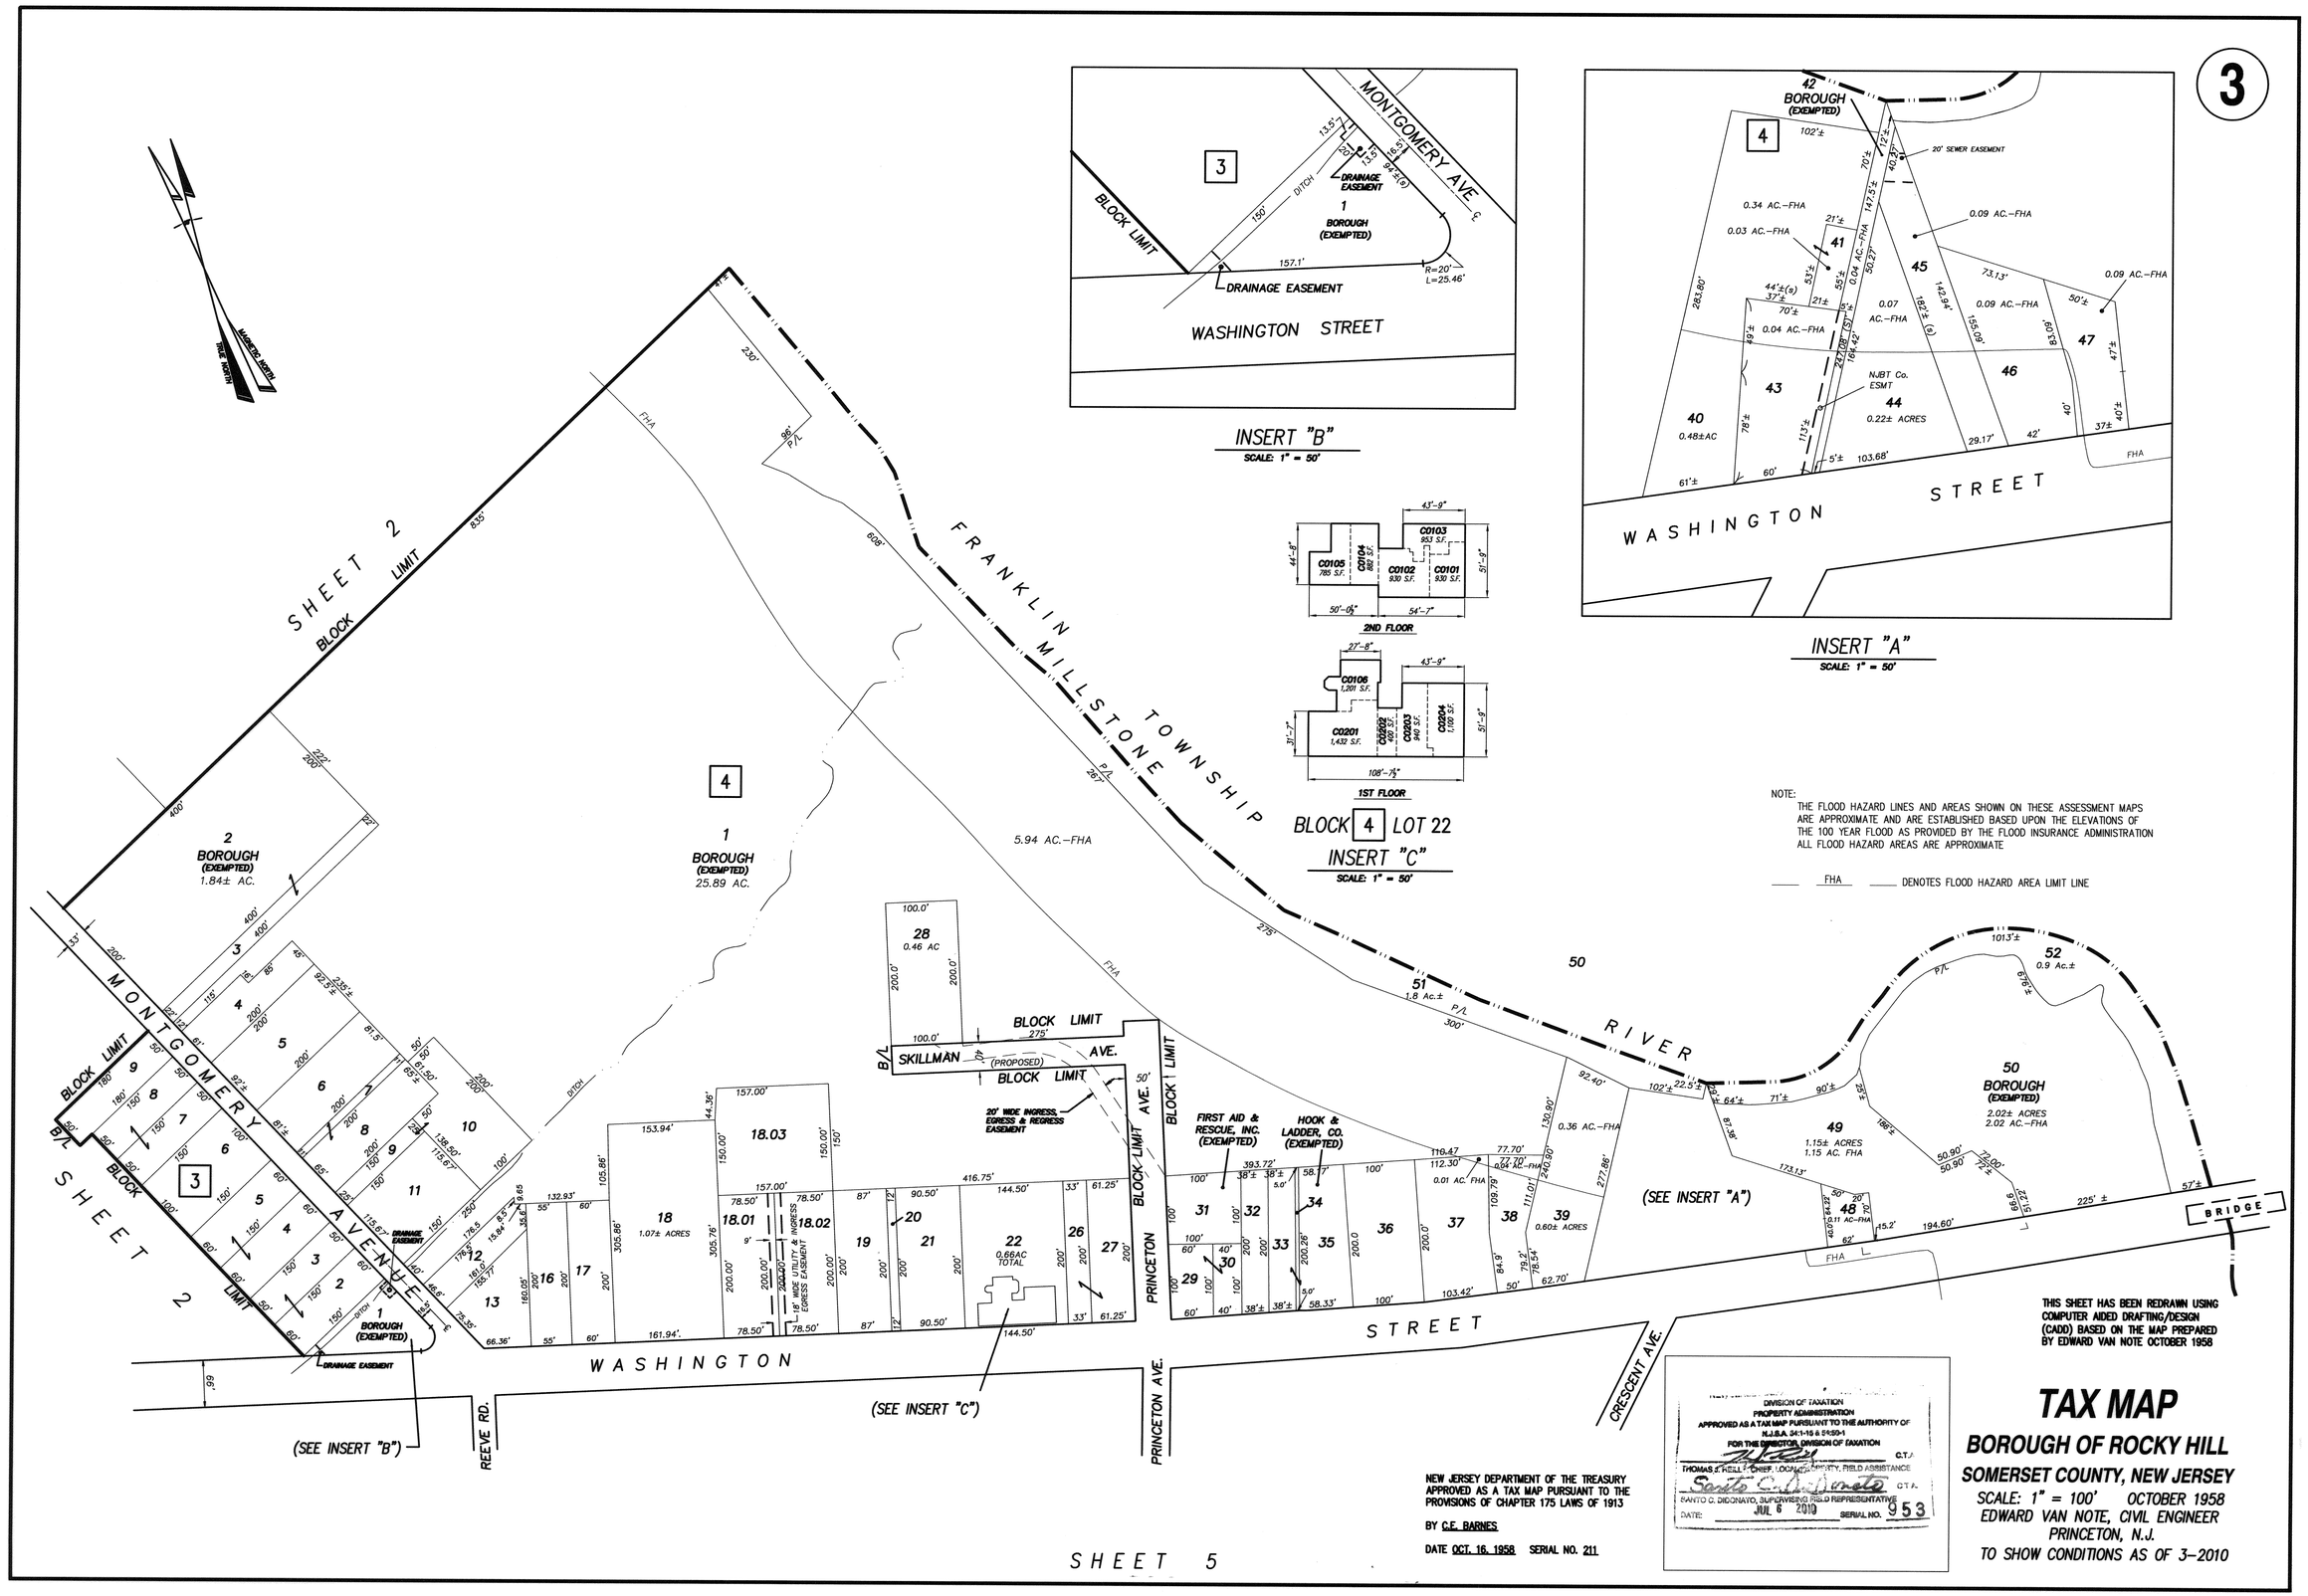

INSERT "B"
SCALE: 1" = 50'

BLOCK 4 LOT 22
INSERT "C"
SCALE: 1" = 50'

INSERT "A"
SCALE: 1" = 50'

NOTE:
THE FLOOD HAZARD LINES AND AREAS SHOWN ON THESE ASSESSMENT MAPS ARE APPROXIMATE AND ARE ESTABLISHED BASED UPON THE ELEVATIONS OF THE 100 YEAR FLOOD AS PROVIDED BY THE FLOOD INSURANCE ADMINISTRATION ALL FLOOD HAZARD AREAS ARE APPROXIMATE

FHA DENOTES FLOOD HAZARD AREA LIMIT LINE

NEW JERSEY DEPARTMENT OF THE TREASURY
APPROVED AS A TAX MAP PURSUANT TO THE PROVISIONS OF CHAPTER 175 LAWS OF 1913

BY C.E. BARNES

DATE OCT. 16, 1958 SERIAL NO. 211

DIVISION OF TAXATION
PROPERTY ADMINISTRATION
APPROVED AS A TAX MAP PURSUANT TO THE AUTHORITY OF N.J.S.A. 54:1-18 & 54:30-1
FOR THE DIRECTOR, DIVISION OF TAXATION
C.T.A.
THOMAS J. KELLY, CHIEF, LOCAL PROPERTY, FIELD ASSISTANCE
C.T.A.
SANTO C. DIDONATO, SUPERVISING FIELD REPRESENTATIVE
DATE: JUL 6 2010 SERIAL NO. 953

THIS SHEET HAS BEEN REDRAWN USING COMPUTER AIDED DRAFTING/DESIGN (CADD) BASED ON THE MAP PREPARED BY EDWARD VAN NOTE OCTOBER 1958

TAX MAP

BOROUGH OF ROCKY HILL

SOMERSET COUNTY, NEW JERSEY

SCALE: 1" = 100' OCTOBER 1958
EDWARD VAN NOTE, CIVIL ENGINEER
PRINCETON, N.J.
TO SHOW CONDITIONS AS OF 3-2010